Structure Comparison
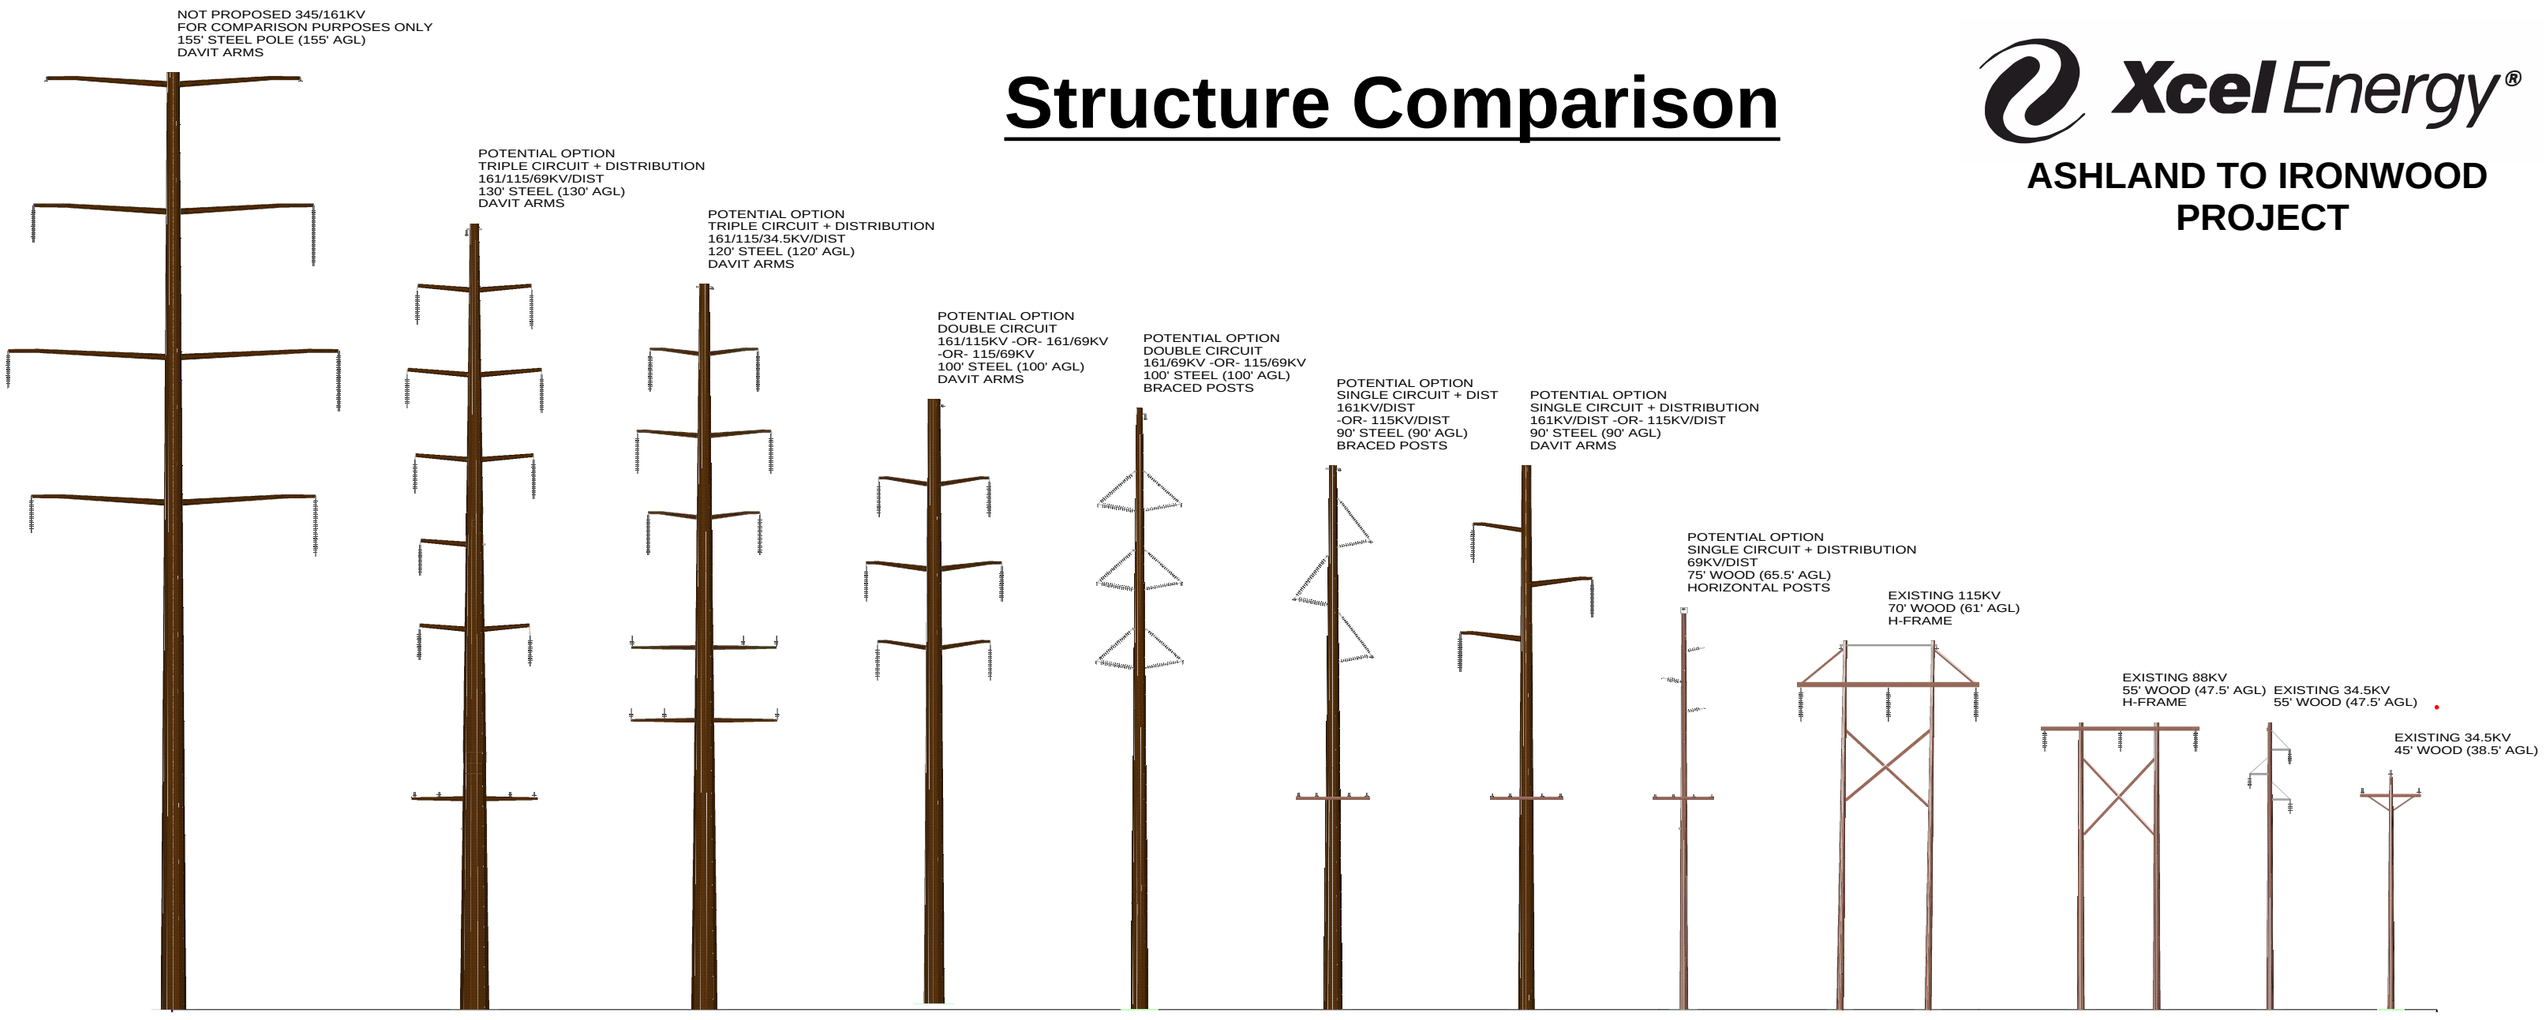
ASHLAND TO IRONWOOD PROJECT